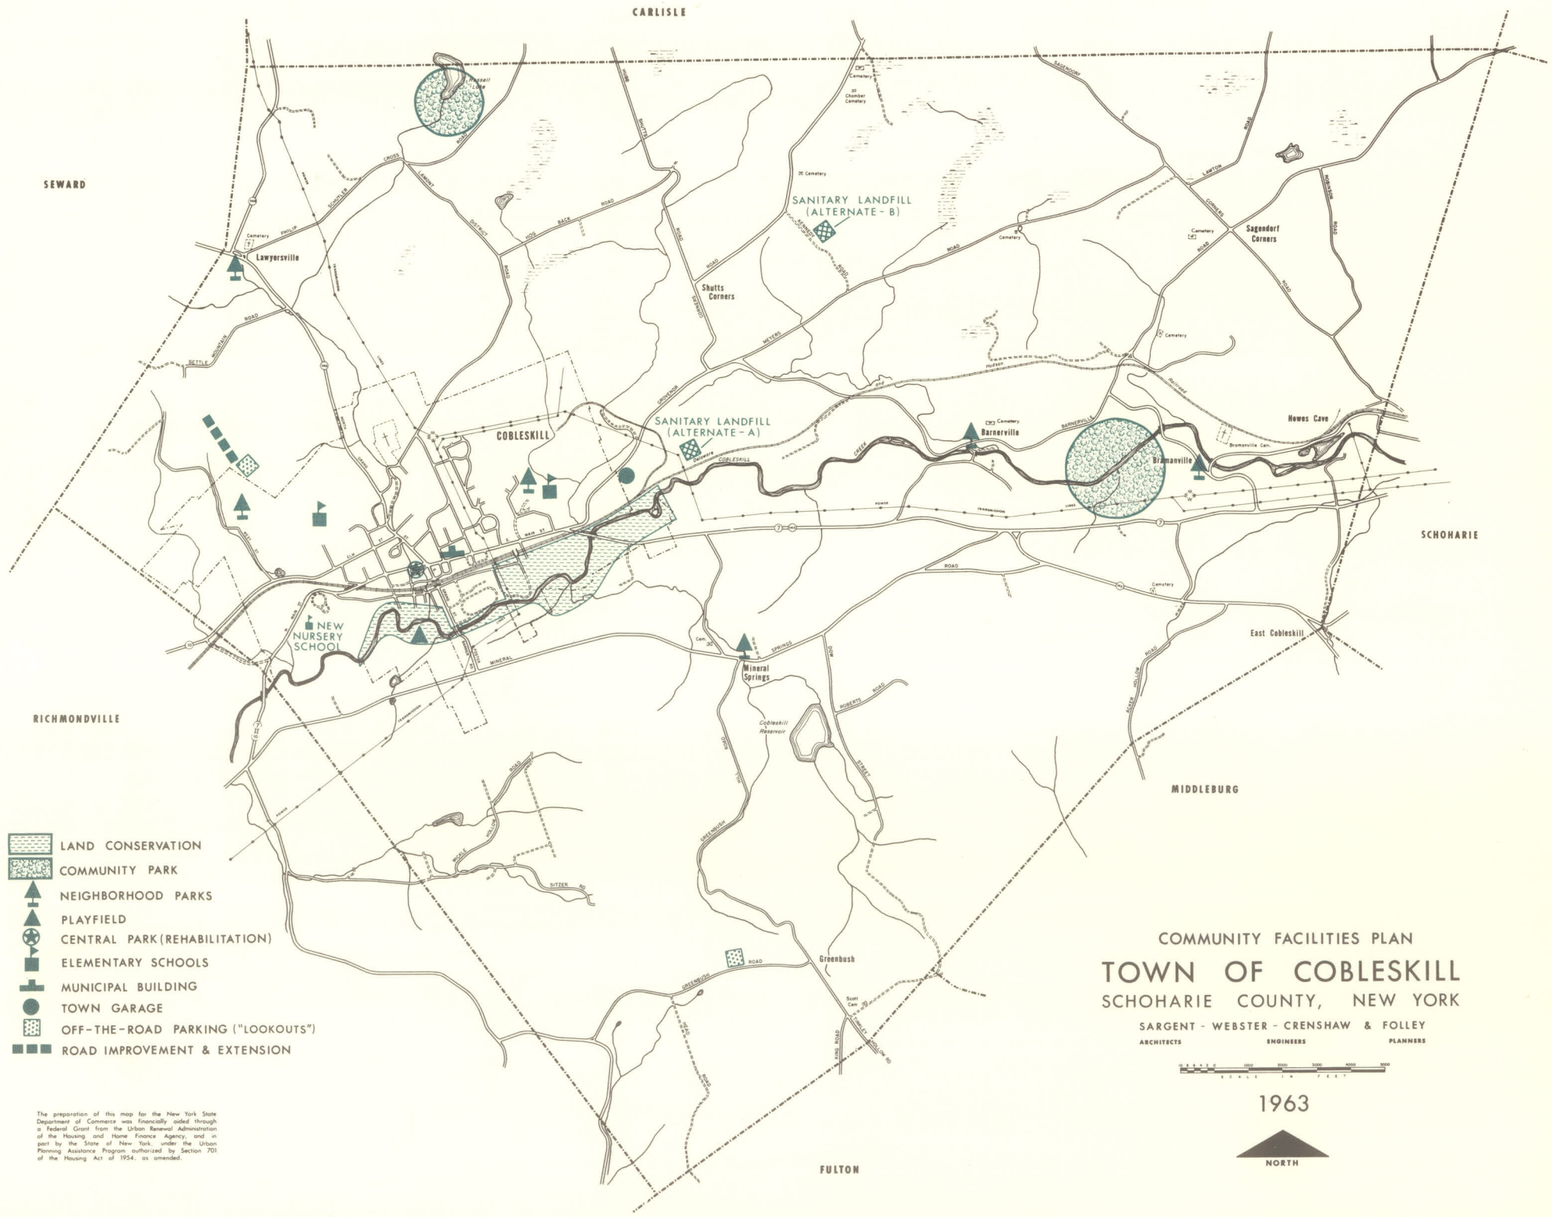

The preparation of this map for the New York State Department of Commerce was financially aided through a Federal Grant from the Urban Renewal Administration of the Housing and Home Finance Agency, and in part by the State of New York, under the Urban Planning Assistance Program authorized by Section 701 of the Housing Act of 1954, as amended.

COMMUNITY FACILITIES PLAN

TOWN OF COBLESKILL

SCHOHARIE COUNTY, NEW YORK

SARGENT - WEBSTER - CRENSHAW & FOLLEY
ARCHITECTS ENGINEERS PLANNERS

1963

NORTH

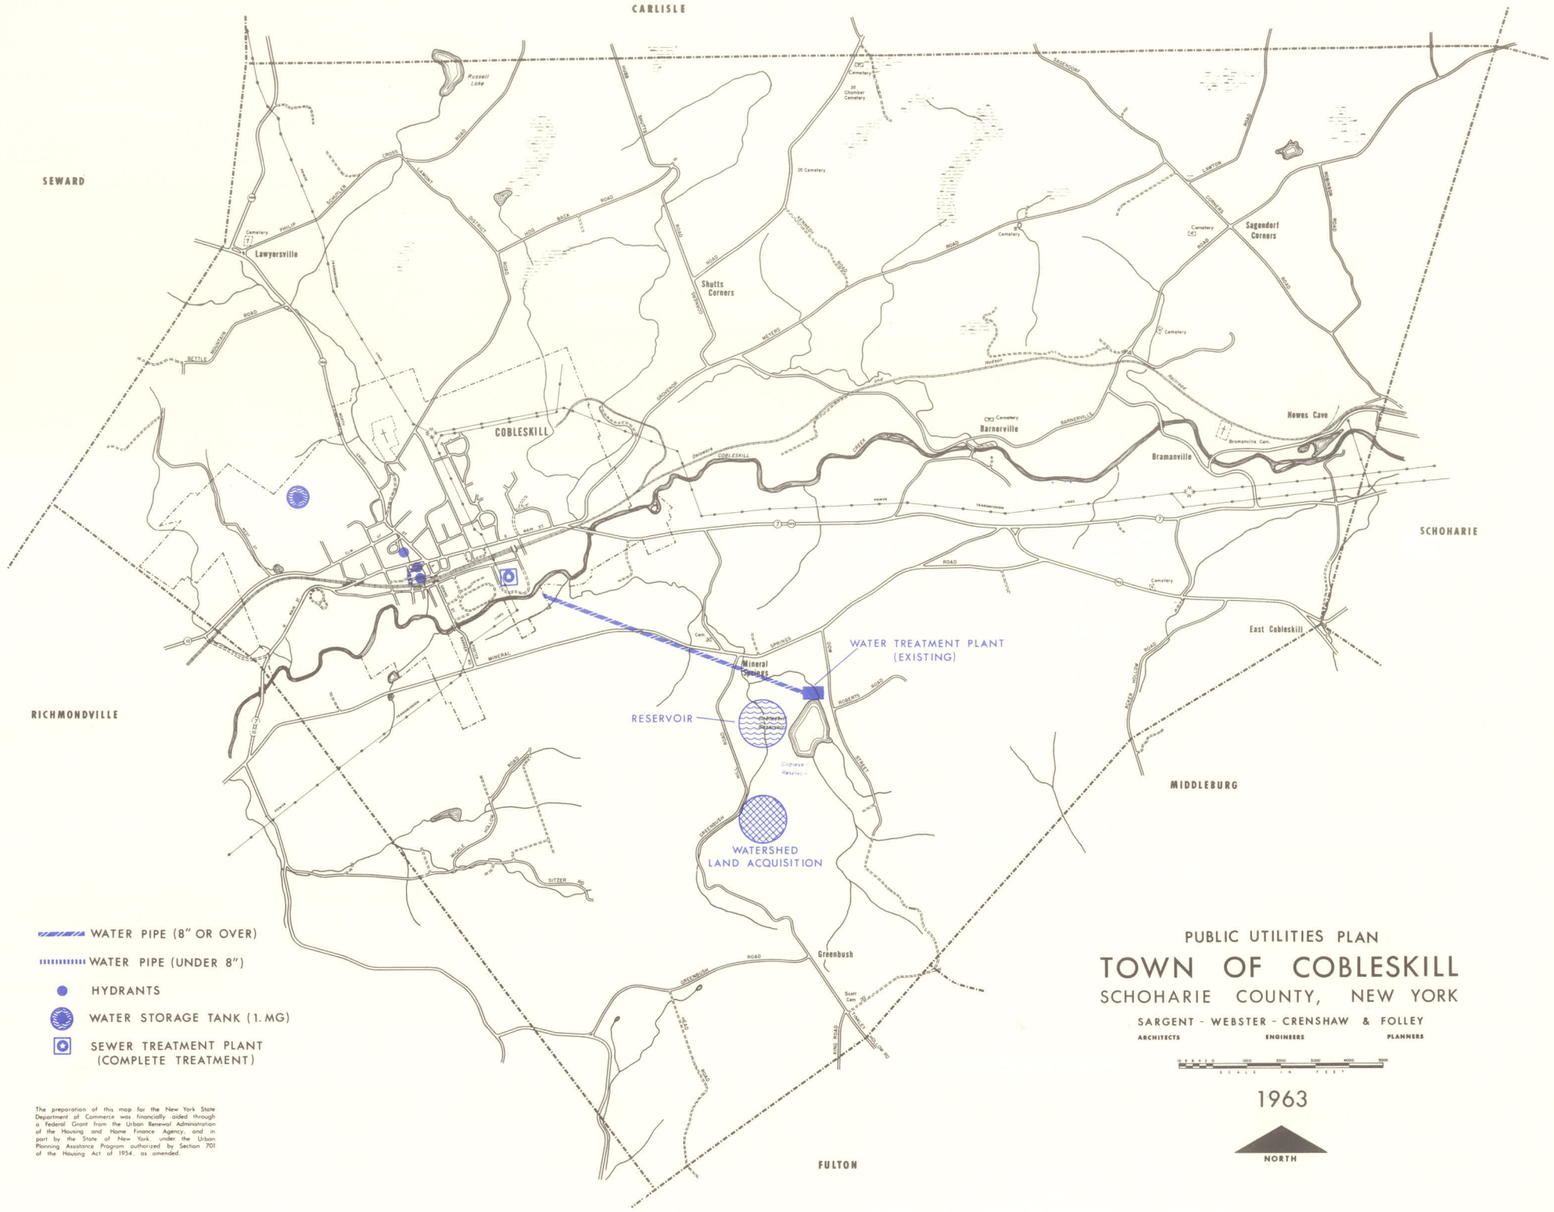

WATER PIPE (8" OR OVER)

WATER PIPE (UNDER 8")

HYDRANTS

WATER STORAGE TANK (1.MG)

SEWER TREATMENT PLANT (COMPLETE TREATMENT)

The preparation of this map for the New York State Department of Commerce was financially aided through a Federal Grant from the Urban Renewal Administration of the Housing and Home Finance Agency, and in part by the State of New York, under the Urban Planning Assistance Program authorized by Section 701 of the Housing Act of 1954, as amended.

PUBLIC UTILITIES PLAN

TOWN OF COBLESKILL

SCHOHARIE COUNTY, NEW YORK

SARGENT - WEBSTER - CRENSHAW & FOLLEY

ARCHITECTS ENGINEERS PLANNERS

SCALE IN FEET

1963

NORTH

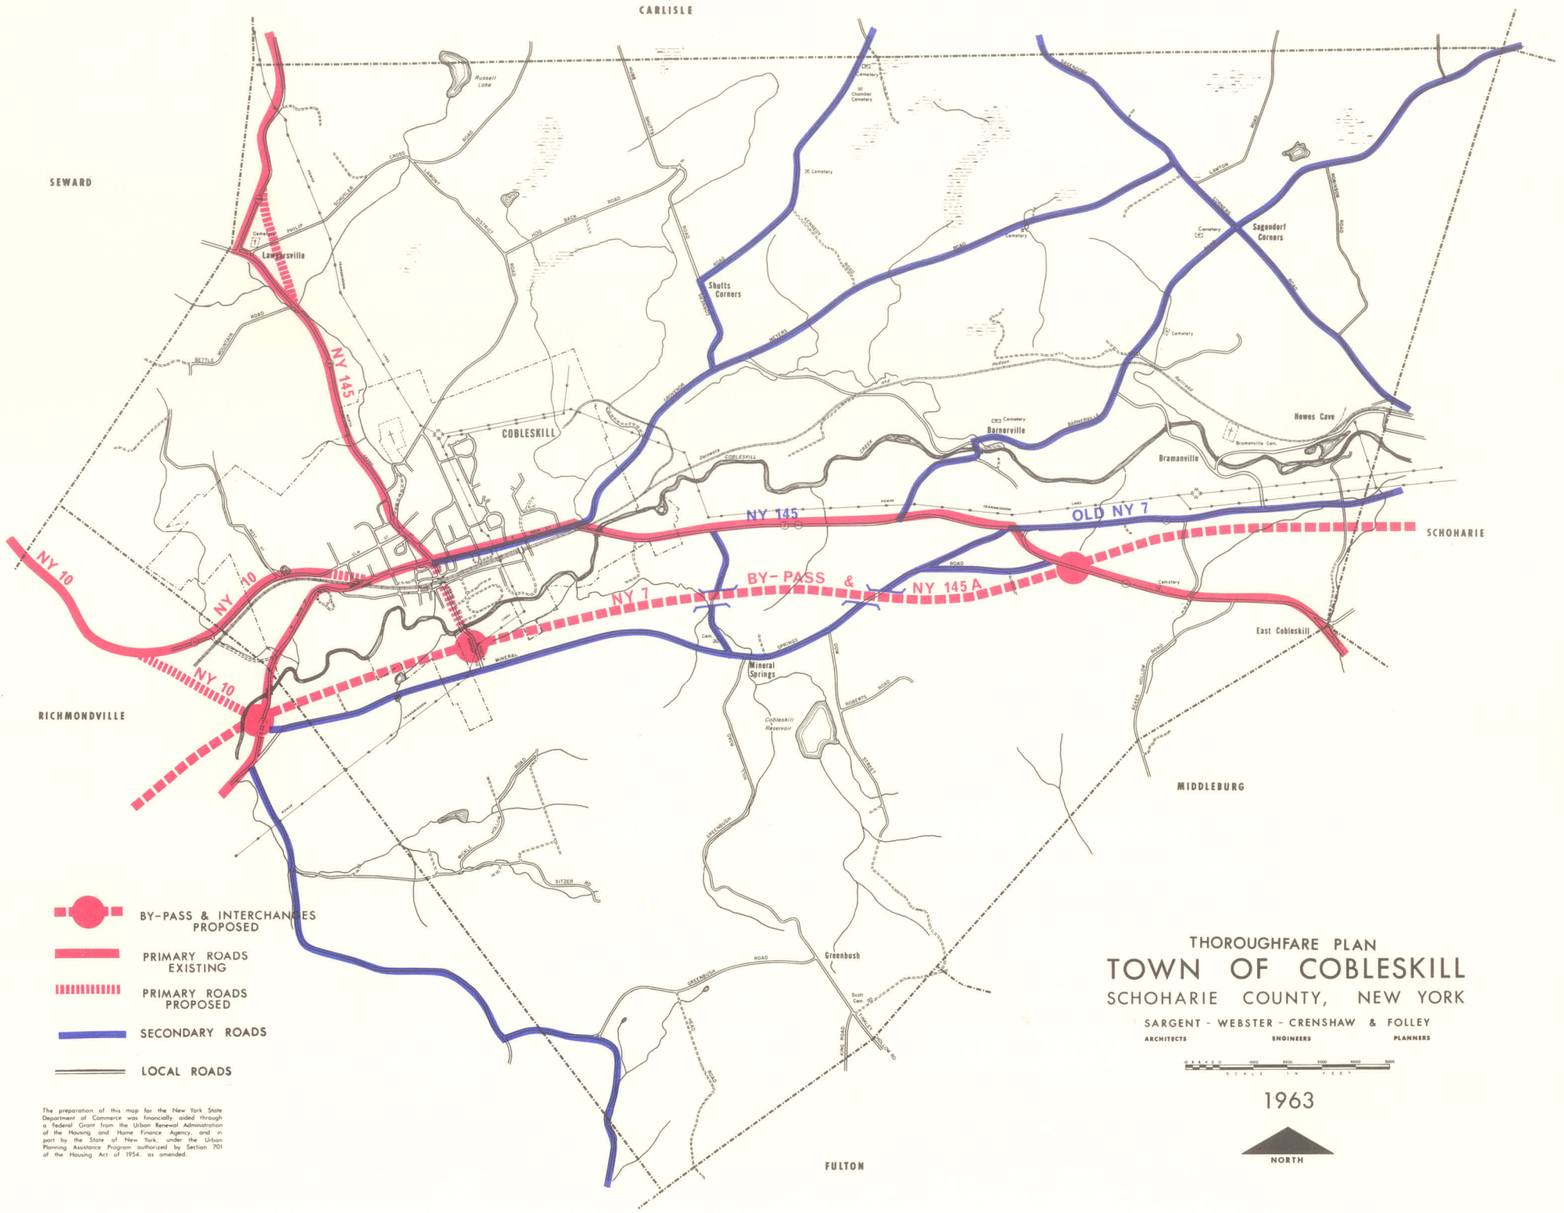

The preparation of this map for the New York State Department of Commerce was financially aided through a Federal Grant from the Urban Renewal Administration of the Housing and Home Finance Agency, and in part by the State of New York, under the Urban Planning Assistance Program authorized by Section 701 of the Housing Act of 1954, as amended.

THOROUGHFARE PLAN

TOWN OF COBLESKILL

SCHOHARIE COUNTY, NEW YORK

SARGENT - WEBSTER - CRENSHAW & FOLLEY

ARCHITECTS ENGINEERS PLANNERS

1963

NORTH