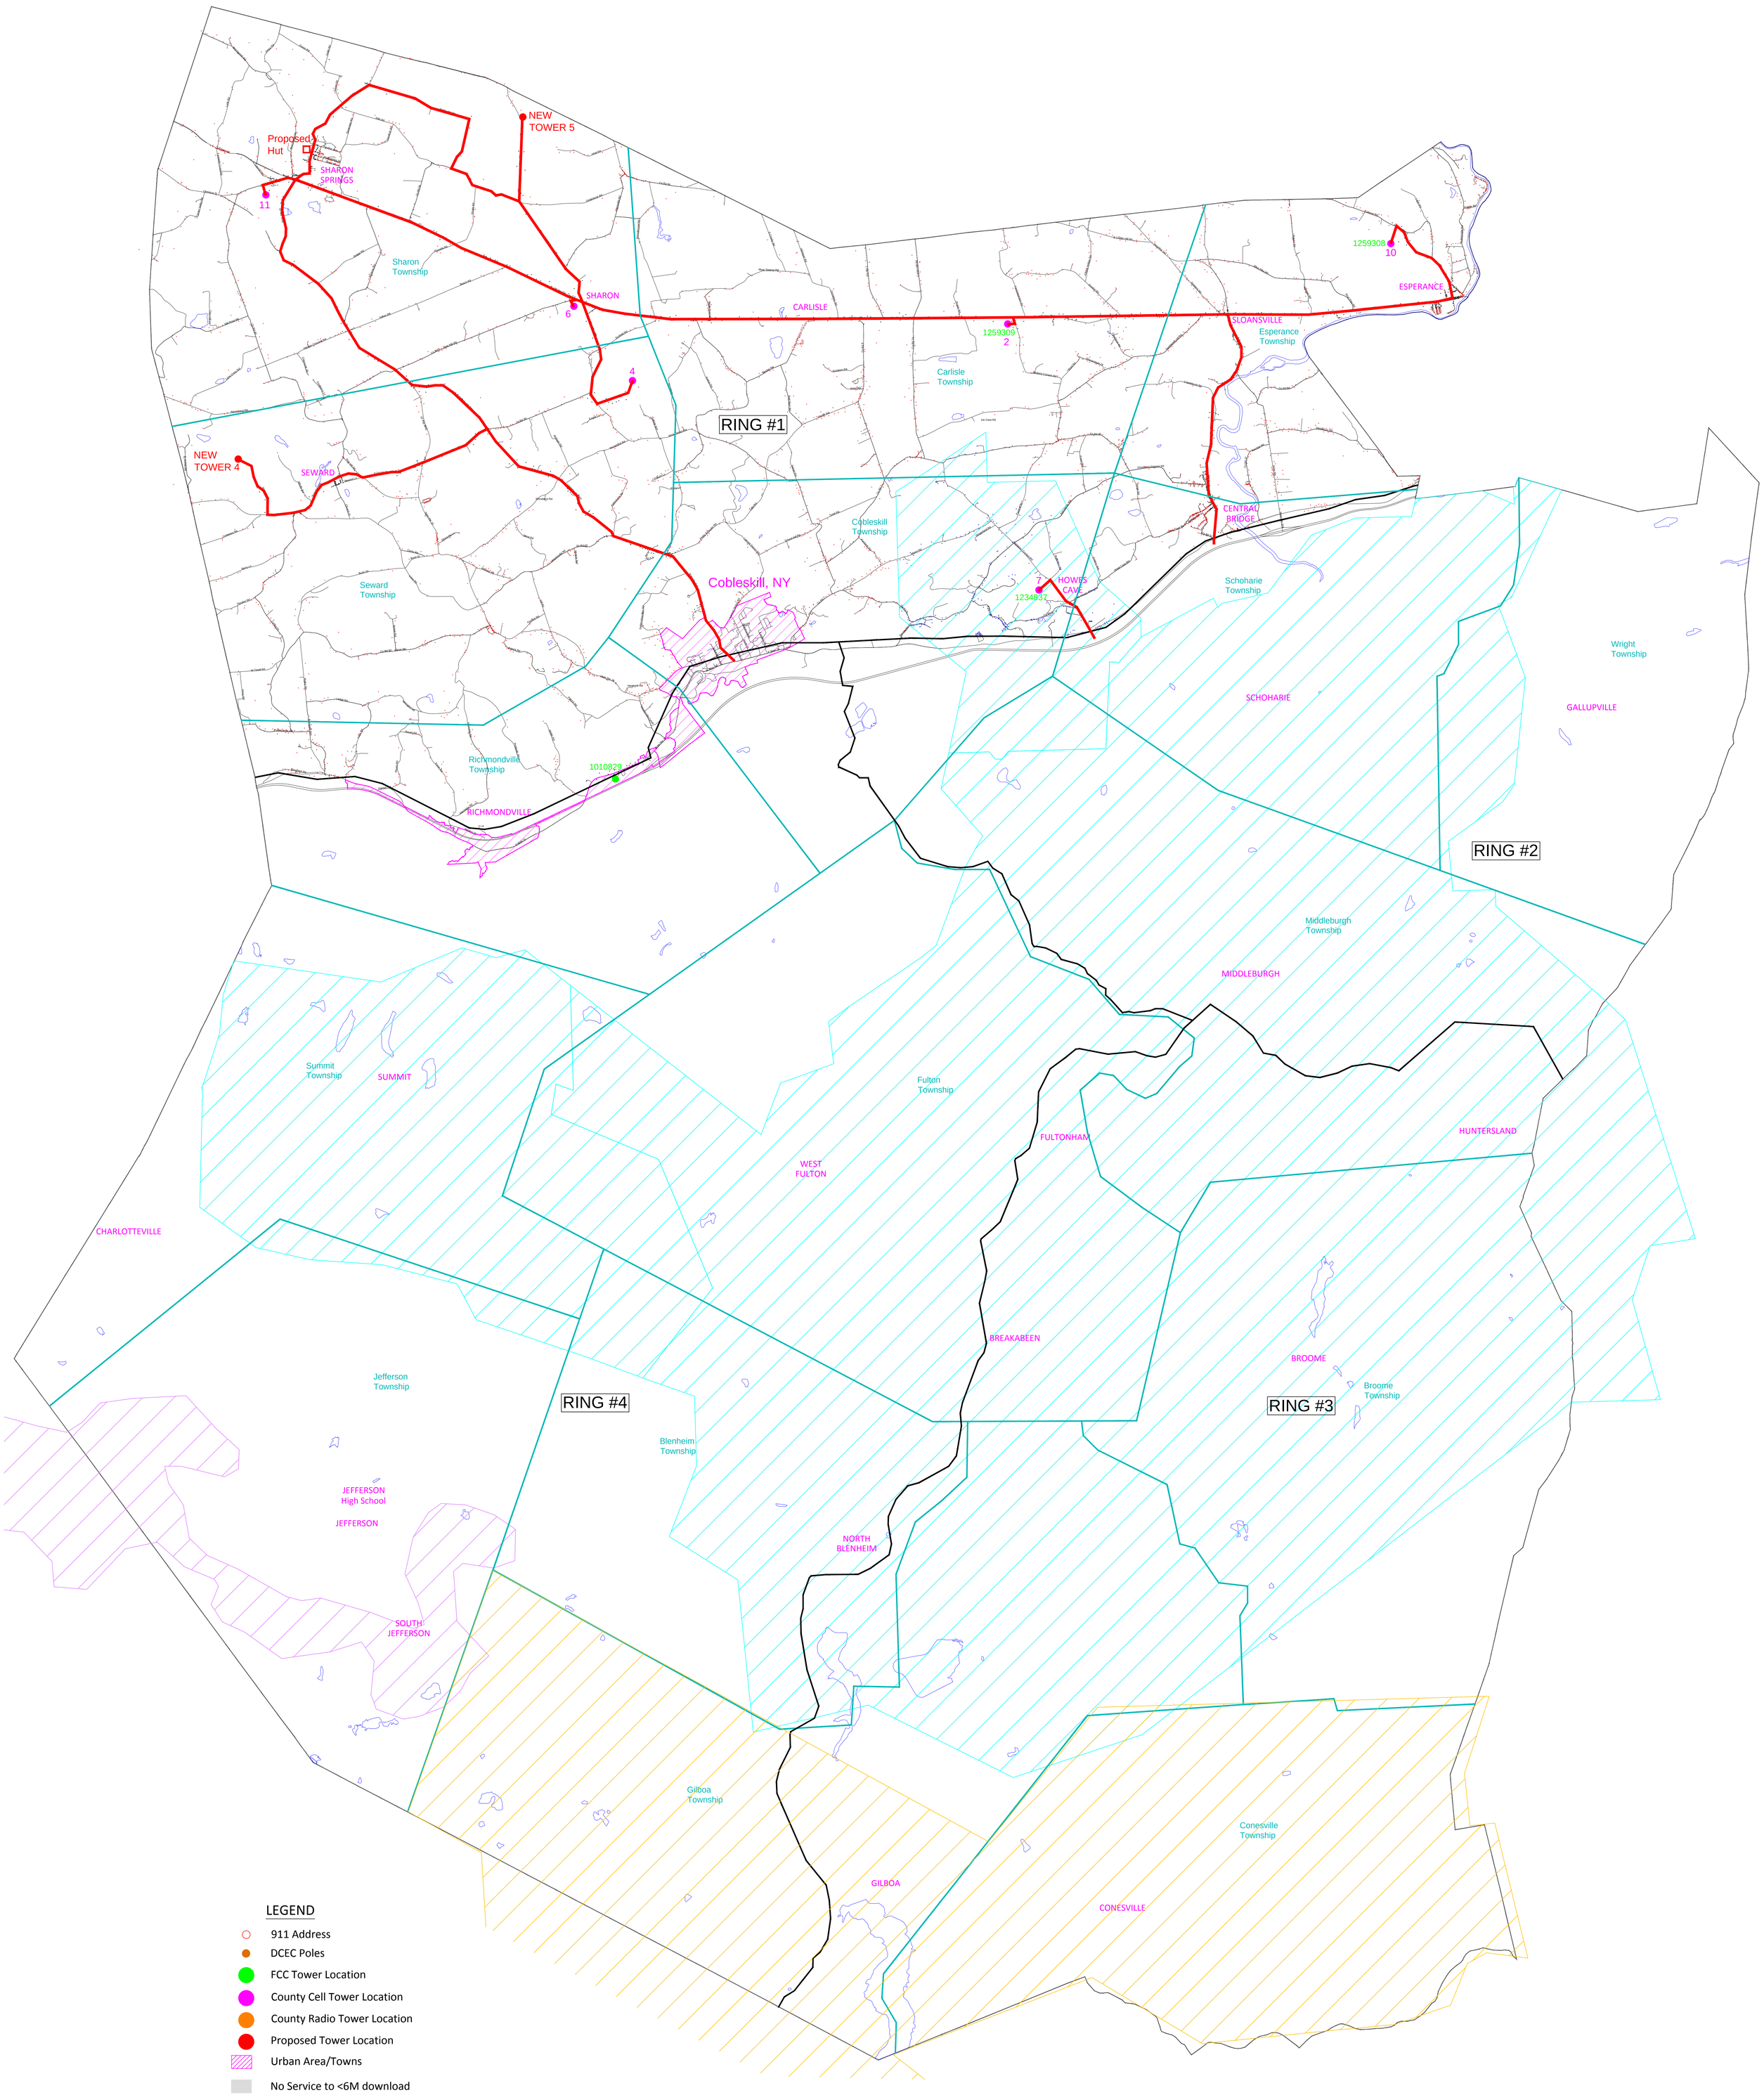

LEGEND

- 911 Address
- DCEC Poles
- FCC Tower Location
- County Cell Tower Location
- County Radio Tower Location
- Proposed Tower Location
- Urban Area/Towns
- No Service to <6M download
- 6M to 25M download
- 25M->100M download
- Middleburgh Telco Exchanges
- State Funded Area & Routes (Phase 0)
- State Funded Area & Routes (Phase 1)
- Road
- Waterway
- Existing ION Fiber
- Proposed New Fiber
- Township Boundaries
- Ring Boundaries

N

2015 SCHOHARIE COUNTY BROADBAND STUDY

County of Schoharie, NY

Date:	Revision:	By:			Date:
--/--/--	XX	XX	Deisign By:		
			Drawn By:	JVG	2/15
			Sheet Size:		(36X48)
			Scale:		NONE

FARR TECHNOLOGIES
2601 S. Minnesota Ave.
Suite 105-266
Sioux Falls, SD 57105-4750

File: /GIS-CAD/NY/SCHOHARIE COUNTY

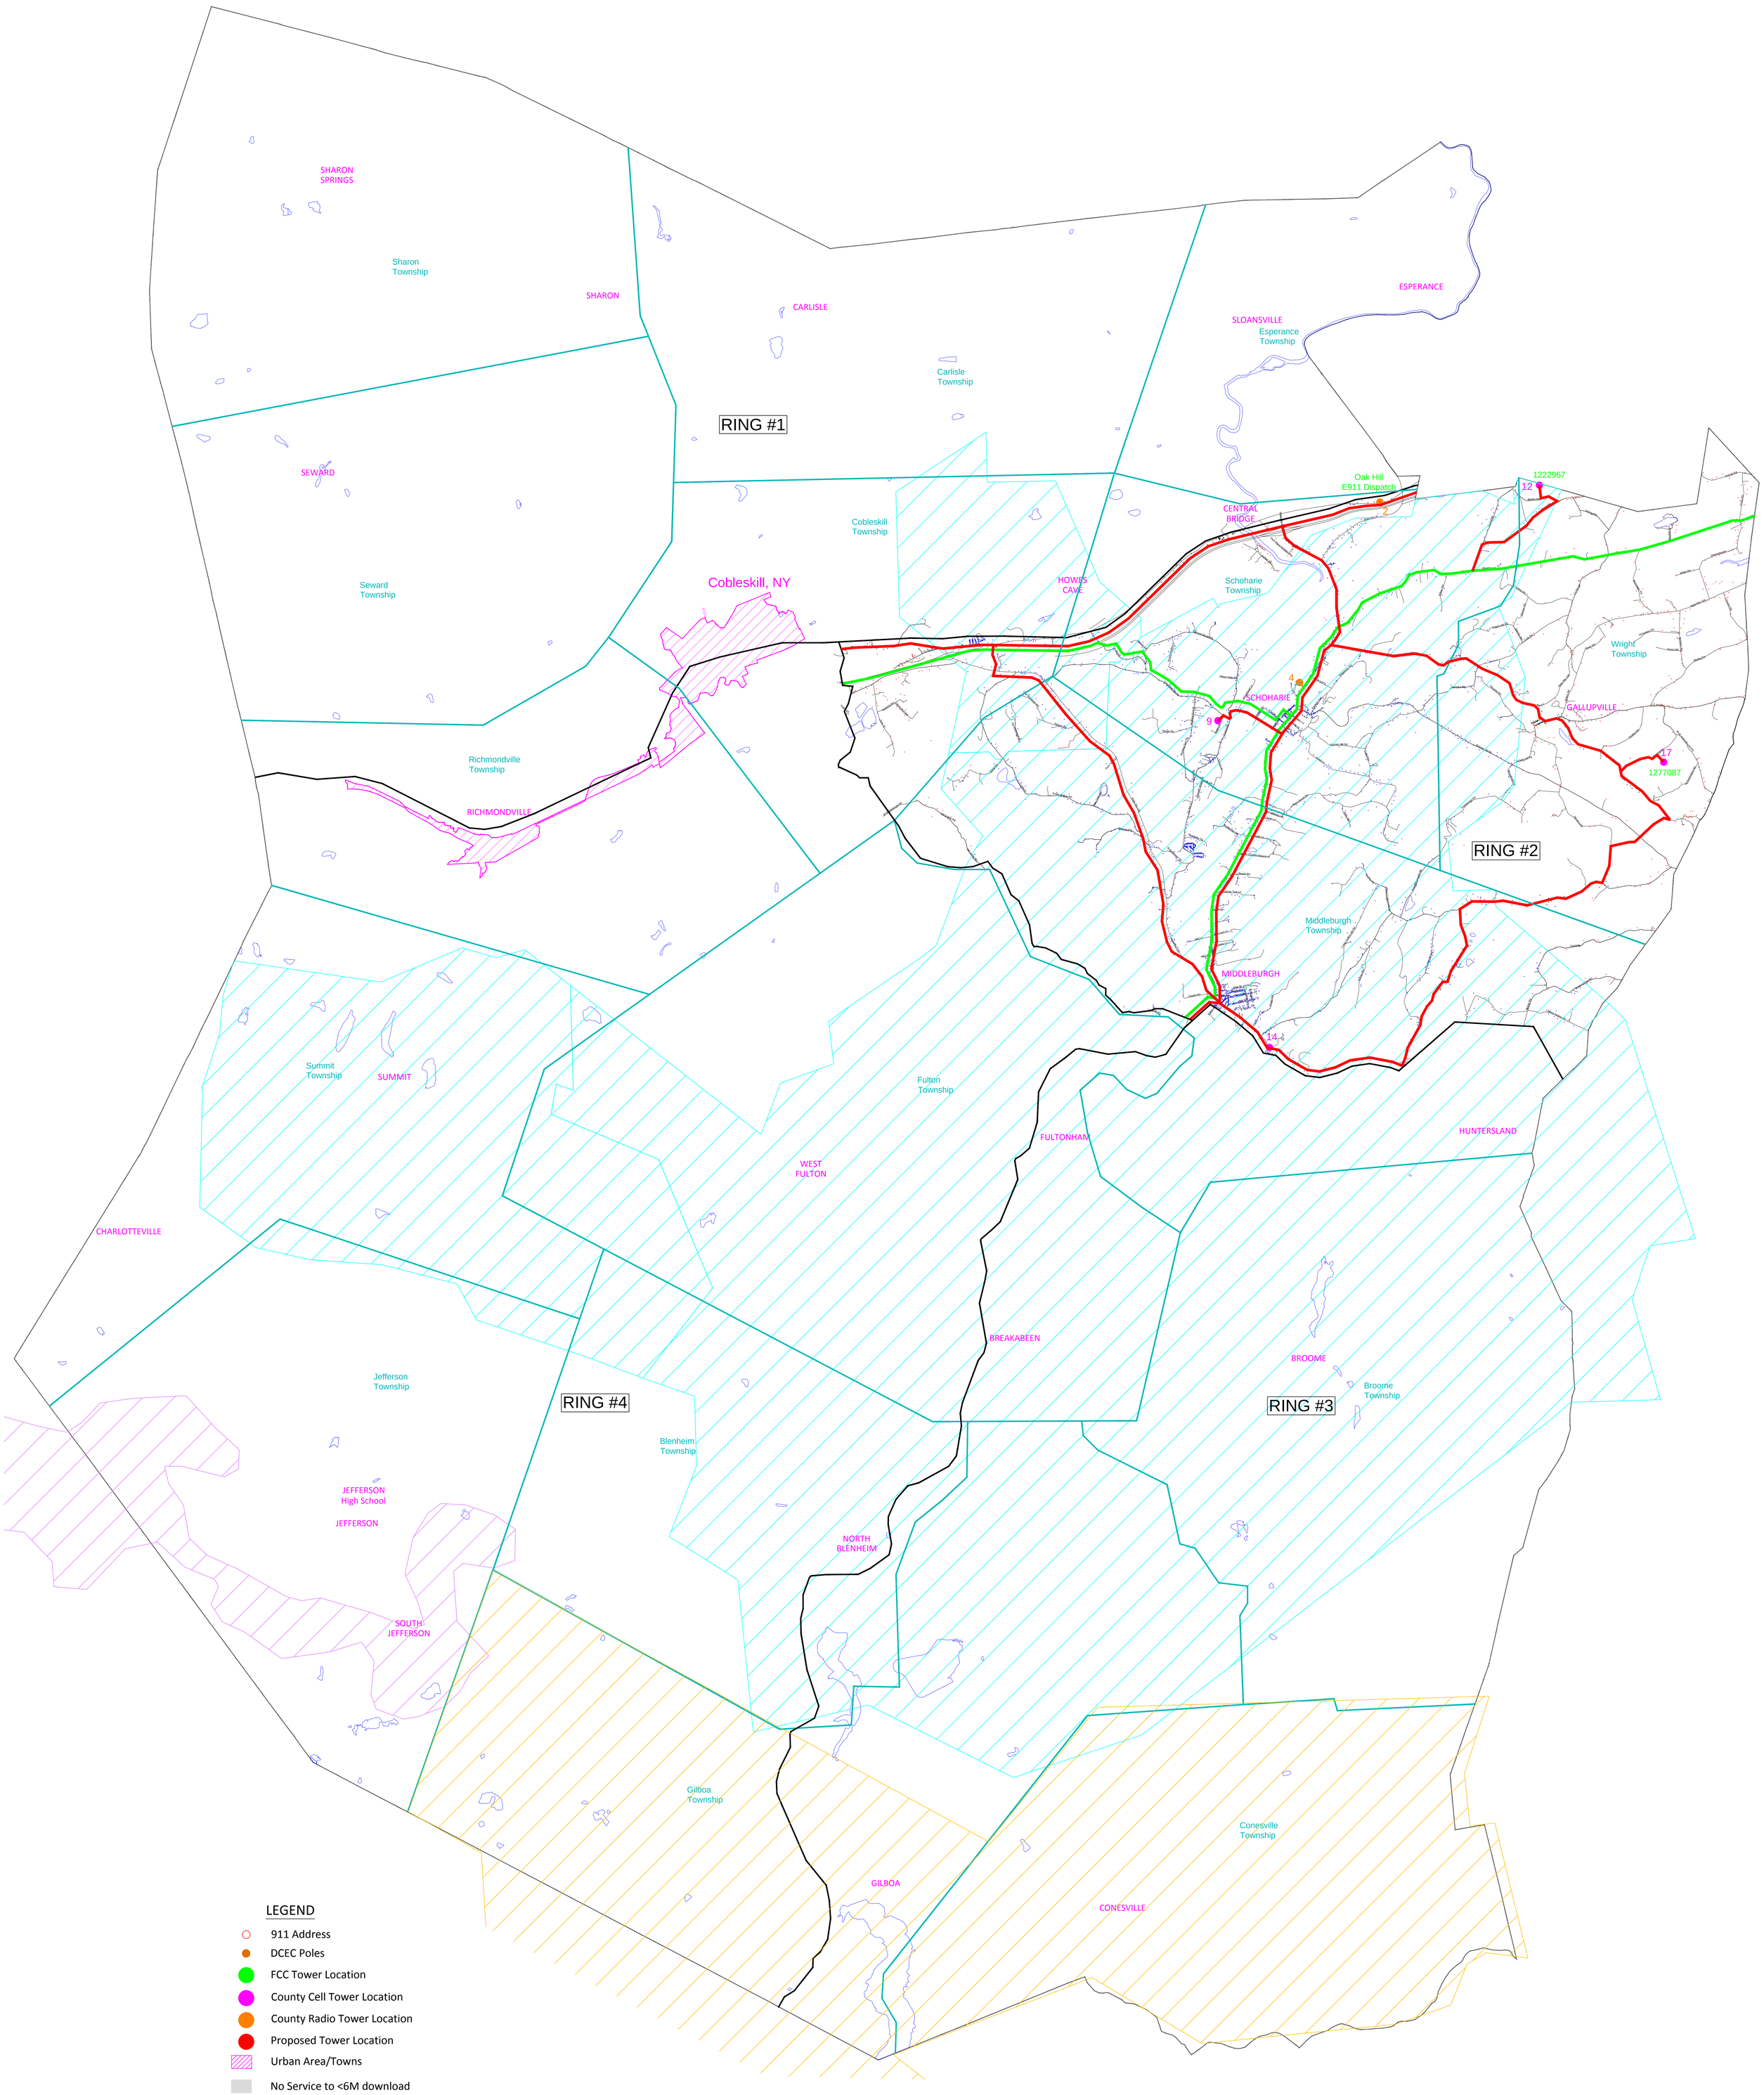

LEGEND

- 911 Address
- DCEC Poles
- FCC Tower Location
- County Cell Tower Location
- County Radio Tower Location
- Proposed Tower Location
- Urban Area/Towns
- No Service to <6M download
- 6M to 25M download
- 25M->100M download
- Middleburgh Telco Exchanges
- State Funded Area & Routes (Phase 0)
- State Funded Area & Routes (Phase 1)
- Road
- Waterway
- Existing ION Fiber
- Proposed New Fiber
- Township Boundaries
- Ring Boundaries

N

2015 SCHOHARIE COUNTY BROADBAND STUDY

County of Schoharie, NY

Date:	Revision:	By:			Date:
--/--/--	XX	XX	Deisign By:		
			Drawn By:	JVG	2/15
			Sheet Size:		(36X48)
			Scale:		NONE

FARR TECHNOLOGIES
2601 S. Minnesota Ave.
Suite 105-266
Sioux Falls, SD 57105-4750

File: /GIS-CAD/NY/SCHOHARIE COUNTY

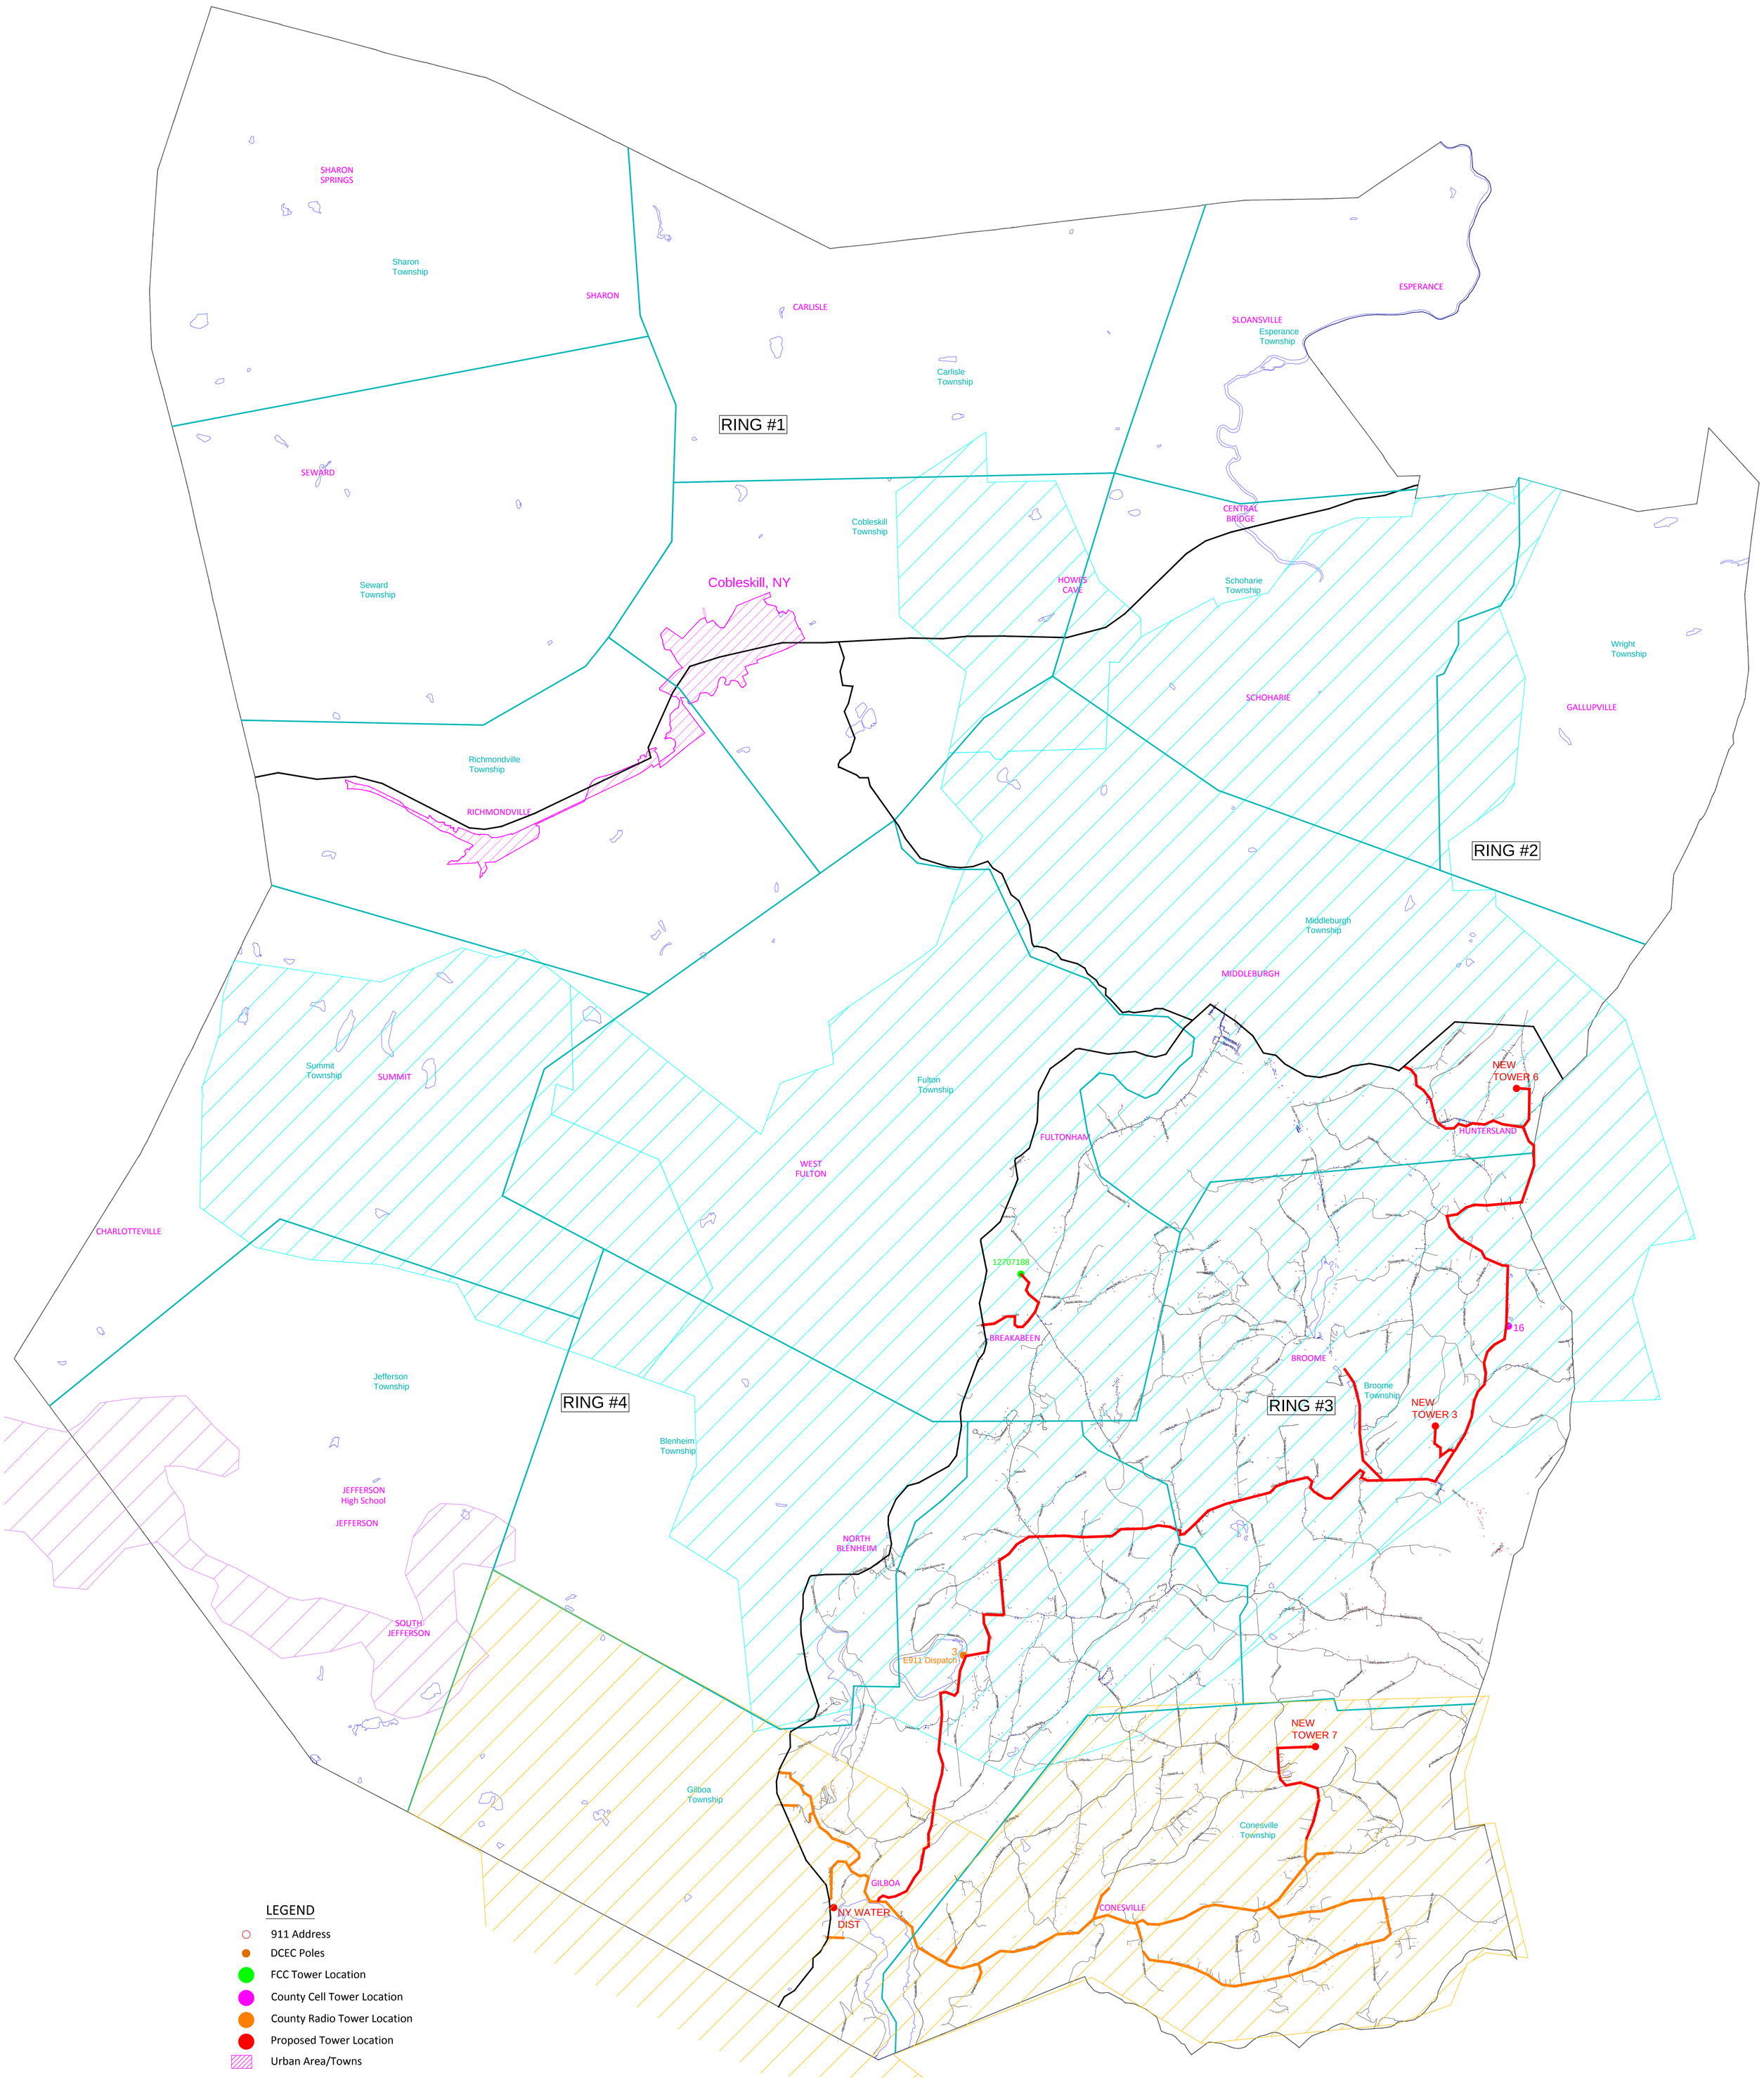

2015 SCHOHARIE COUNTY BROADBAND STUDY

County of Schoharie, NY

Date:	Revision:	By:			Date:
--/--/--	XX	XX	Deisign By:		
			Drawn By:	JVG	2/15
			Sheet Size:		(36X48)
			Scale:		NONE

FARR TECHNOLOGIES
2601 S. Minnesota Ave.
Suite 105-266
Sioux Falls, SD 57105-4750

File: /GIS-CAD/NY/SCHOHARIE COUNTY

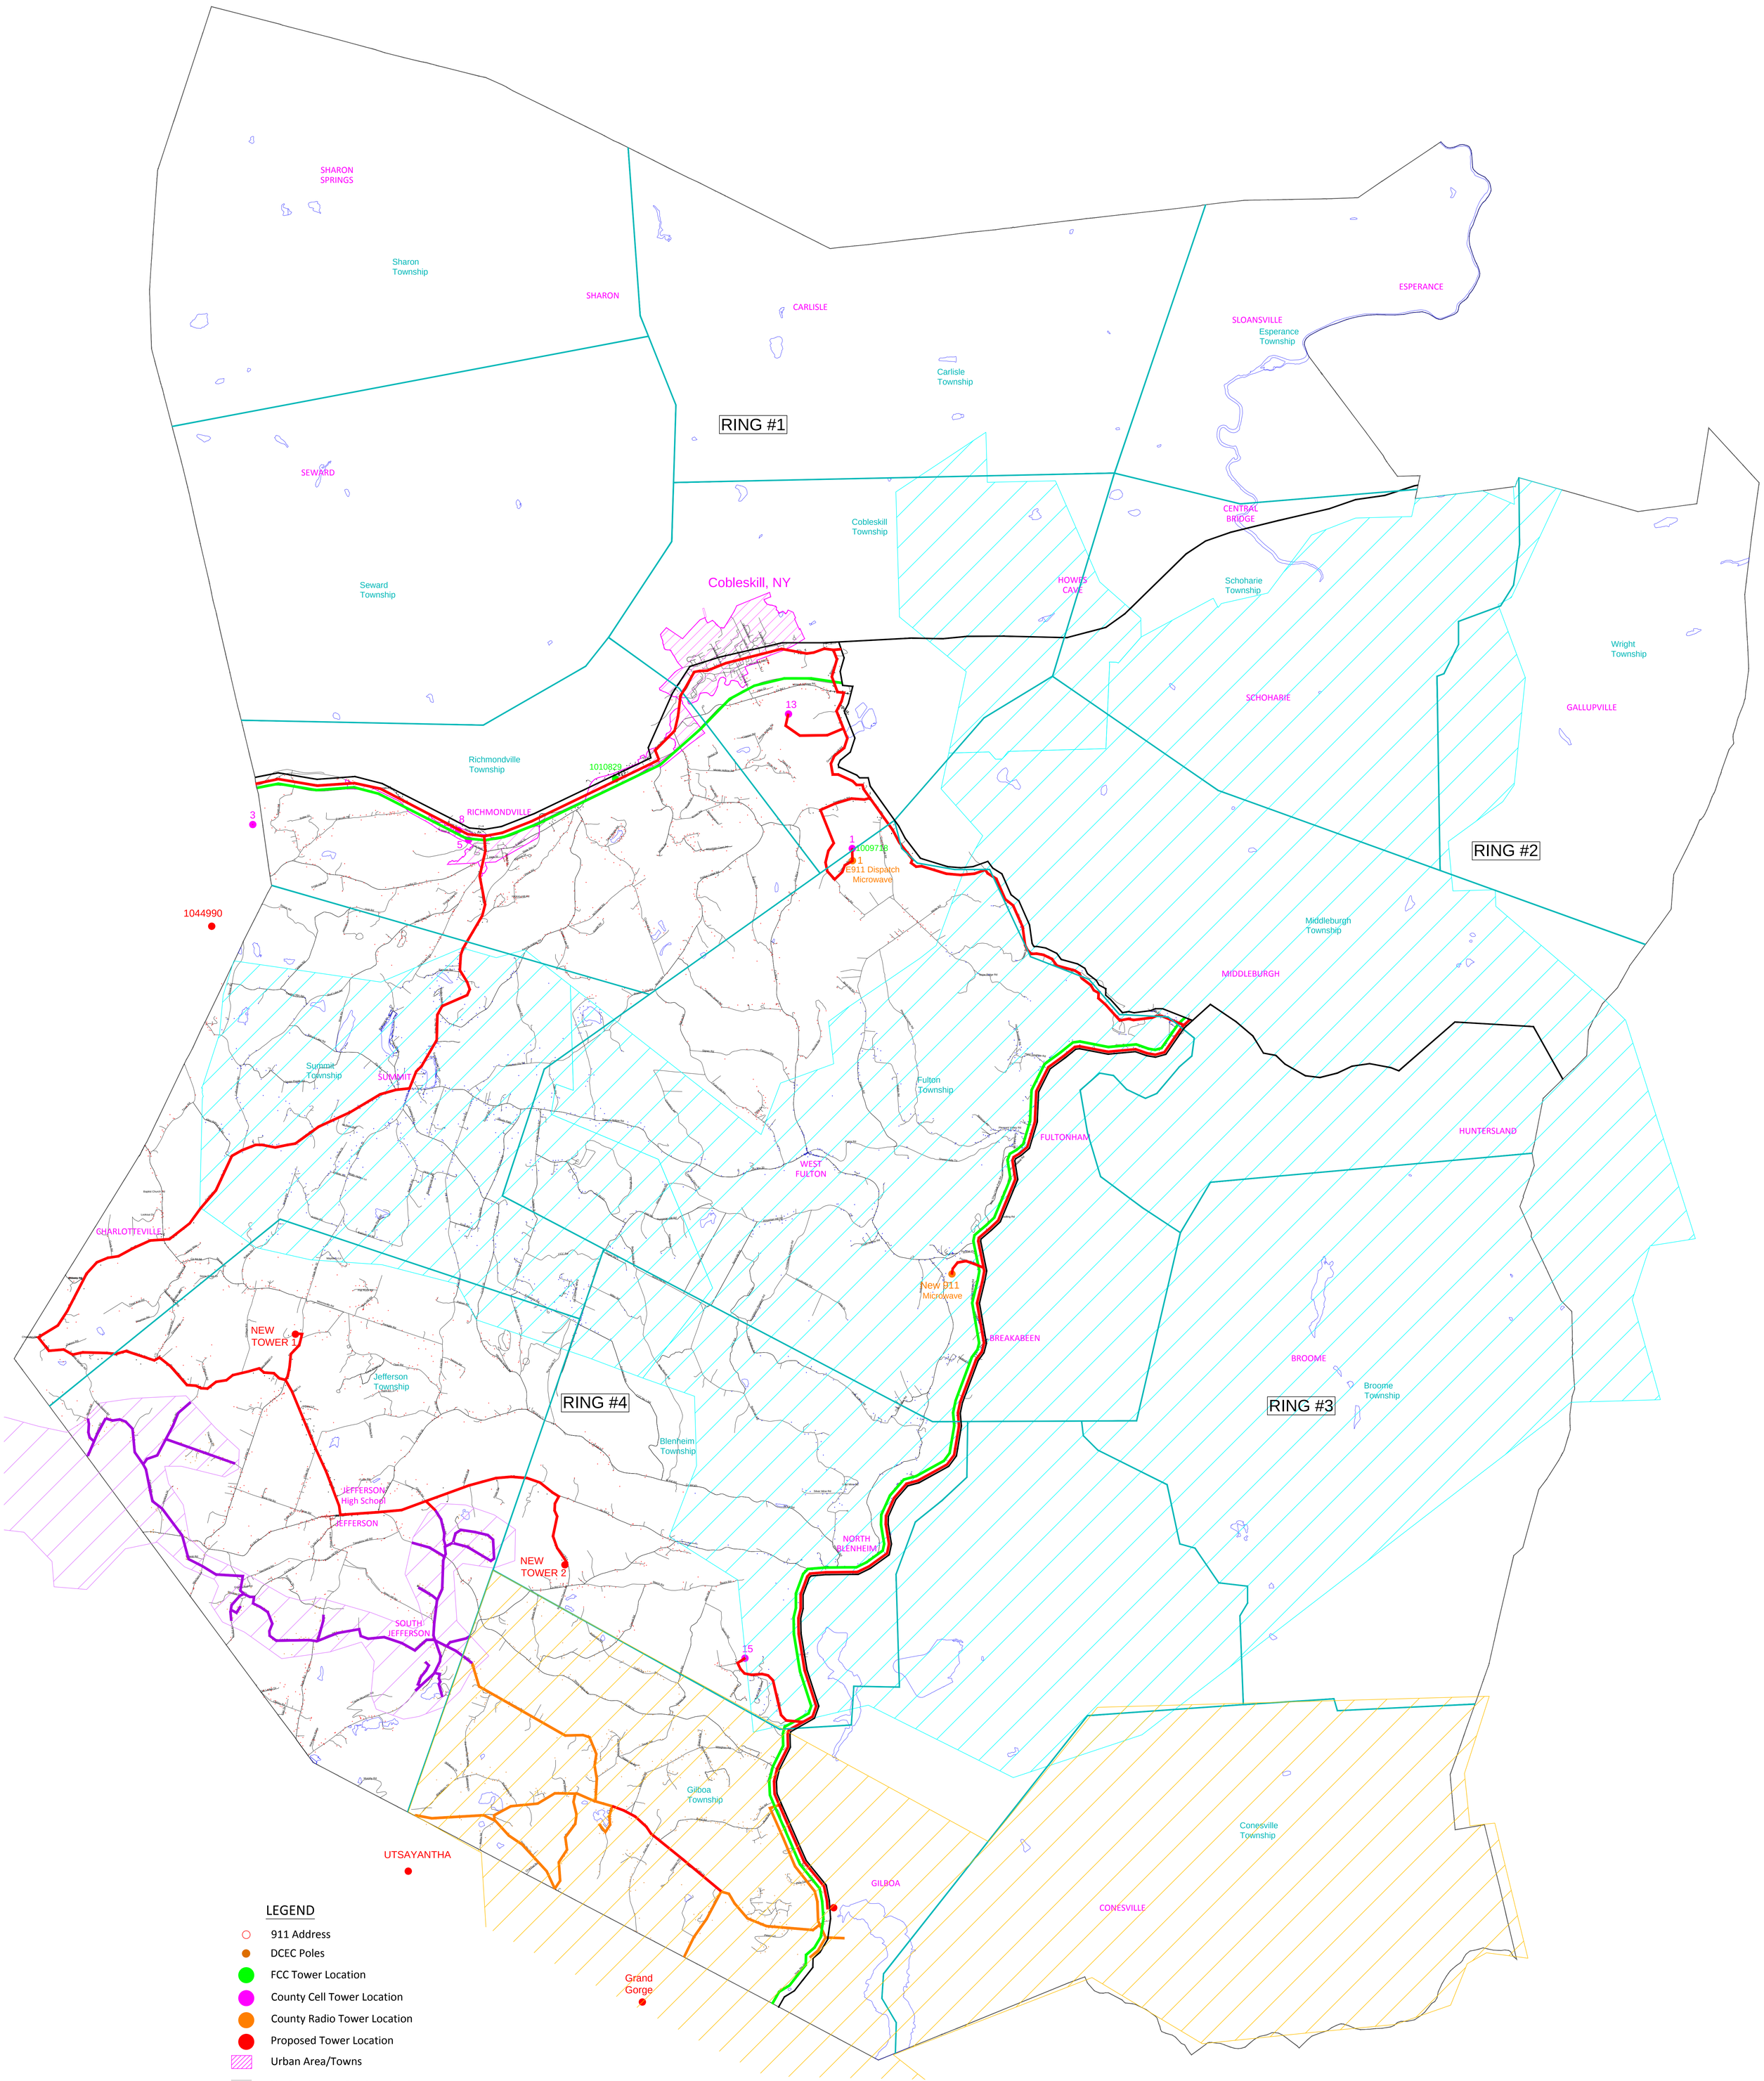

2015 SCHOHARIE COUNTY BROADBAND STUDY

County of Schoharie, NY

Date:	Revision:	By:			Date:
--/--/--	XX	XX	Deisign By:		
			Drawn By:	JVG	2/15
			Sheet Size:		(36X48)
			Scale:		NONE

FARR TECHNOLOGIES
2601 S. Minnesota Ave.
Suite 105-266
Sioux Falls, SD 57105-4750

File: /GIS-CAD/NY/SCHOHARIE COUNTY